PIPE INSTALLED
PIPE INSTALLATION COMPLETE
SUBSTANTIAL COMPLETION: AUGUST 2015

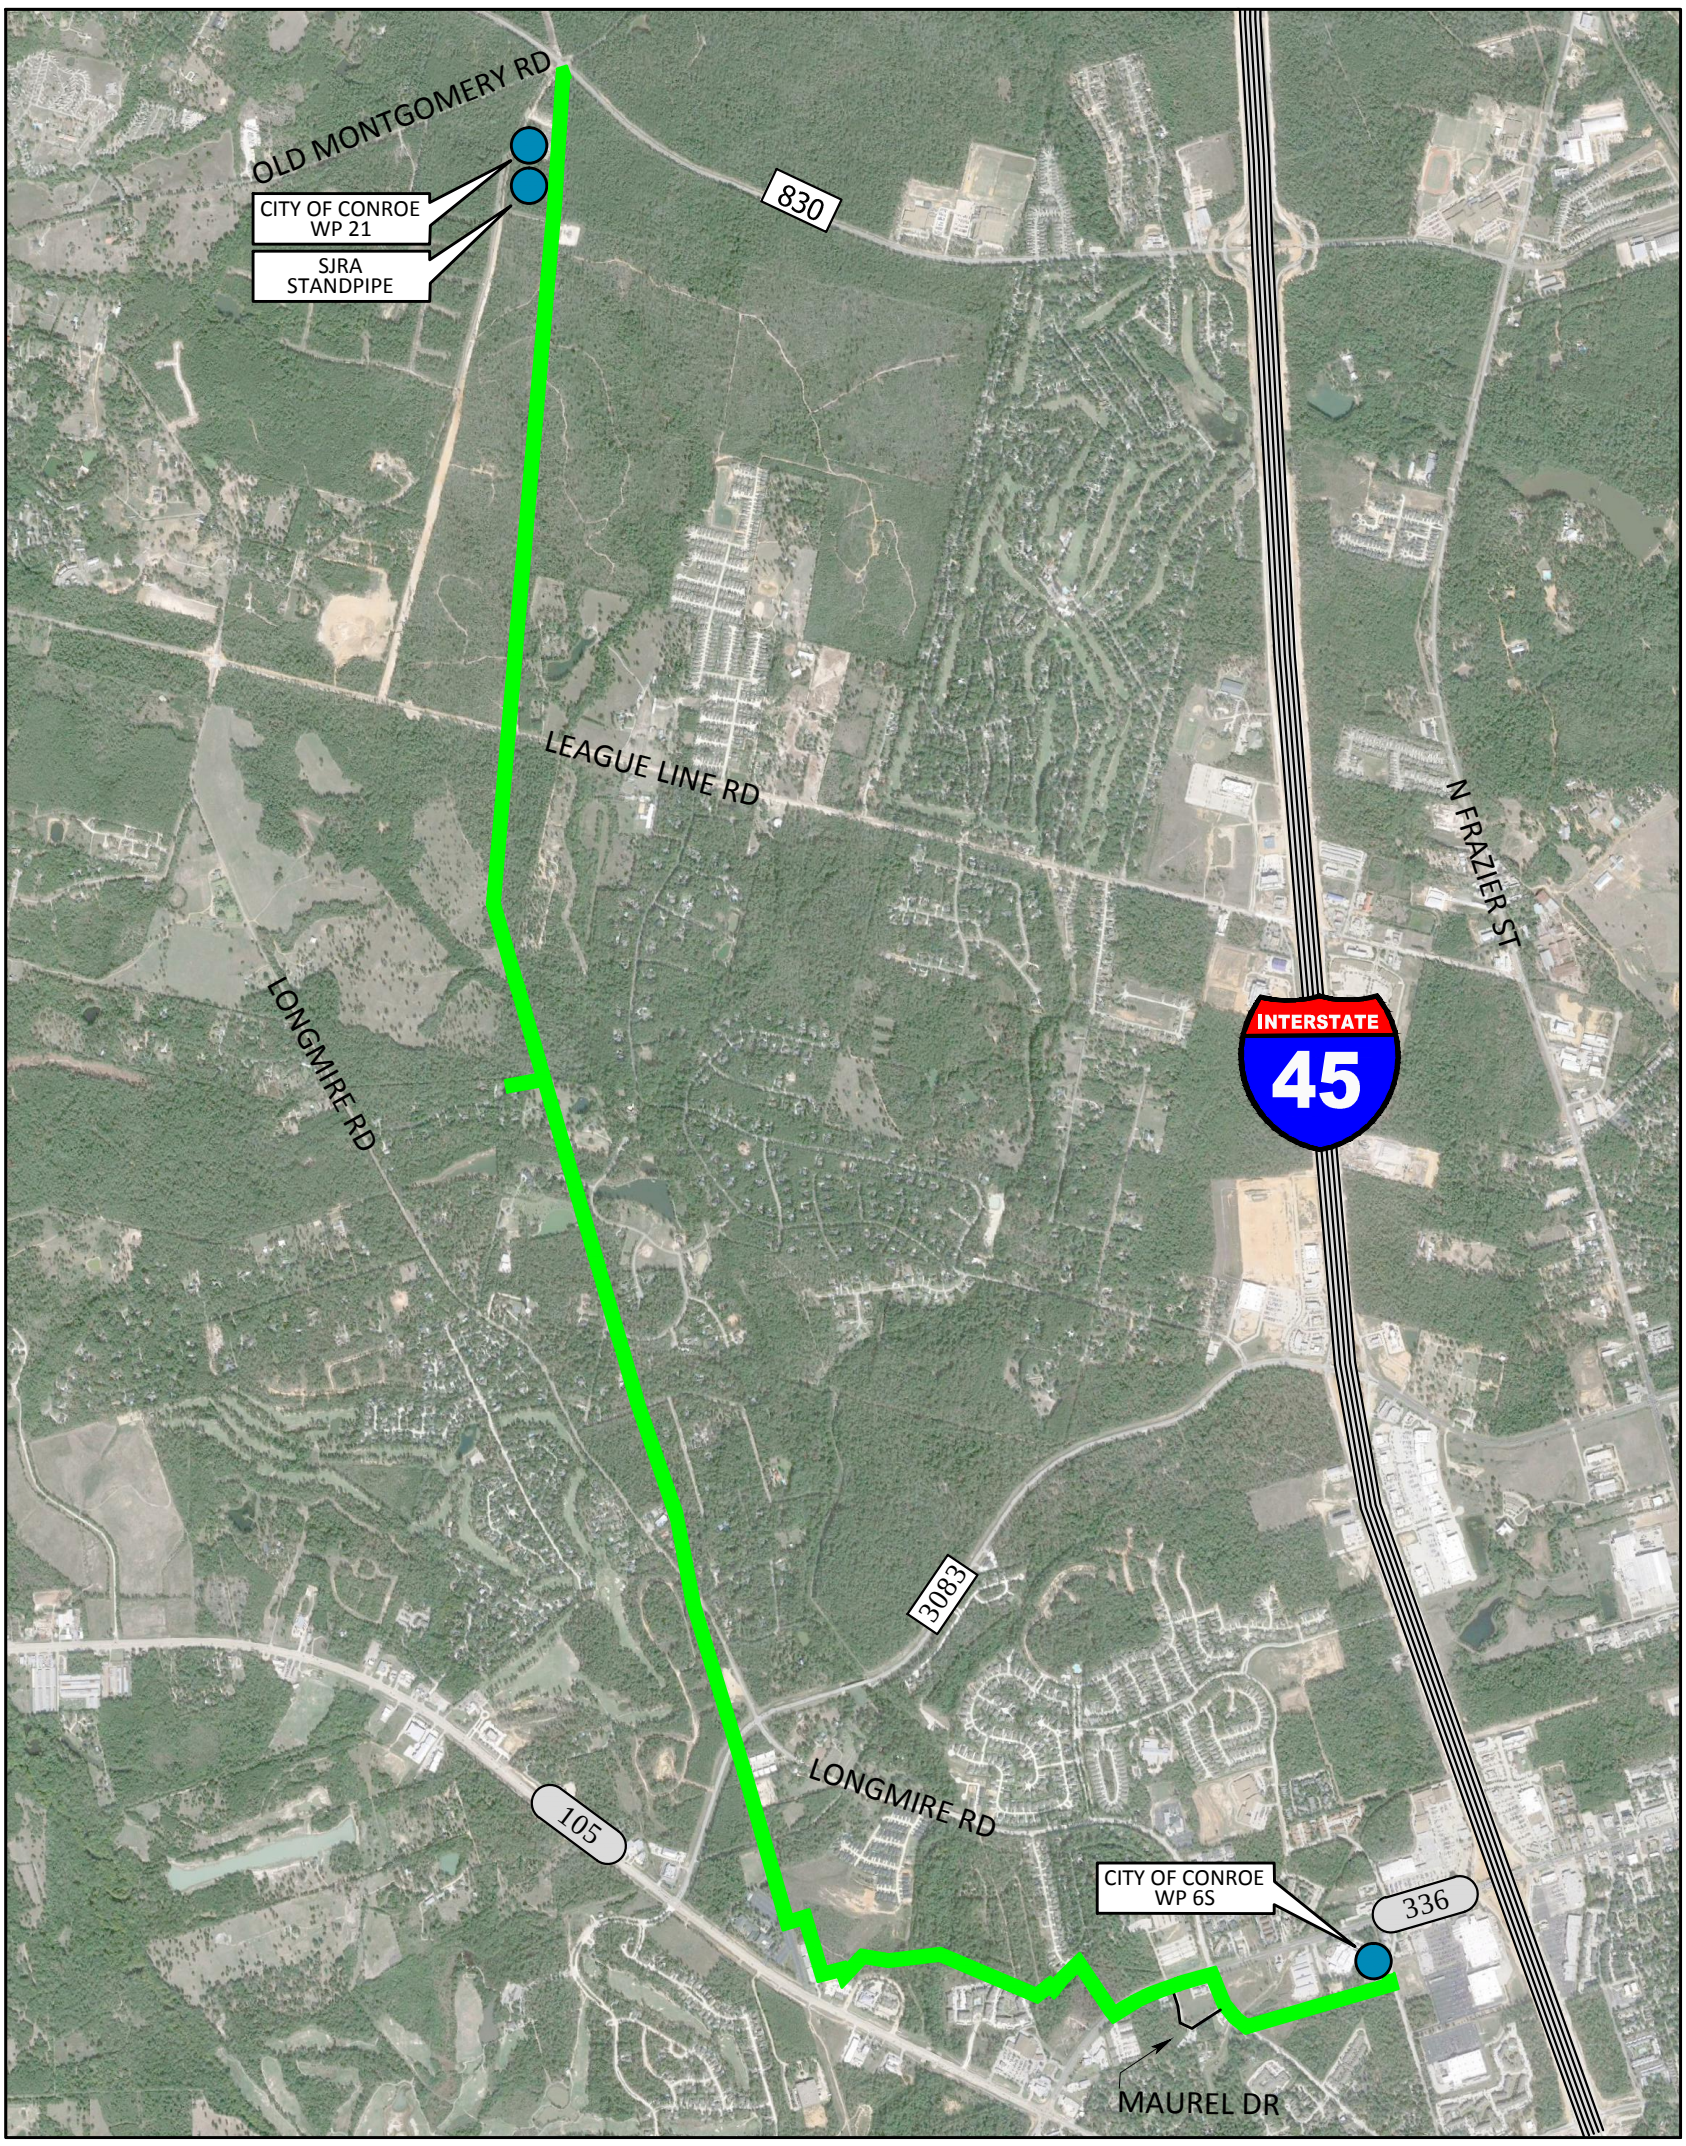

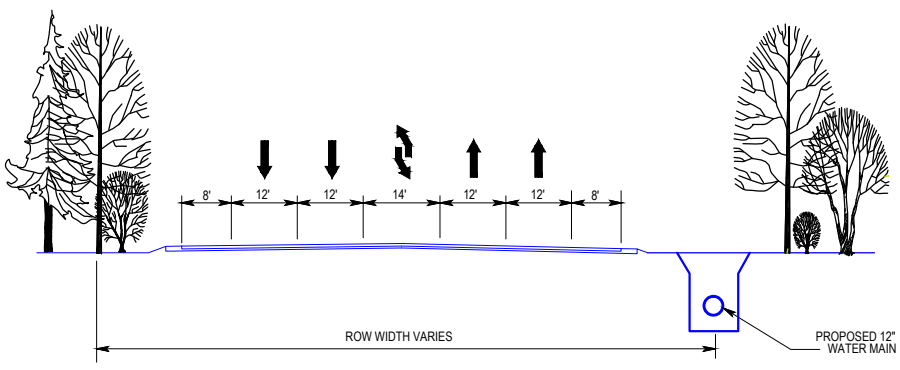

TYPICAL TRAFFIC DIVERSION PLAN
WEST OF MAUREL DR TO LONGMIRE RD ON FM 336

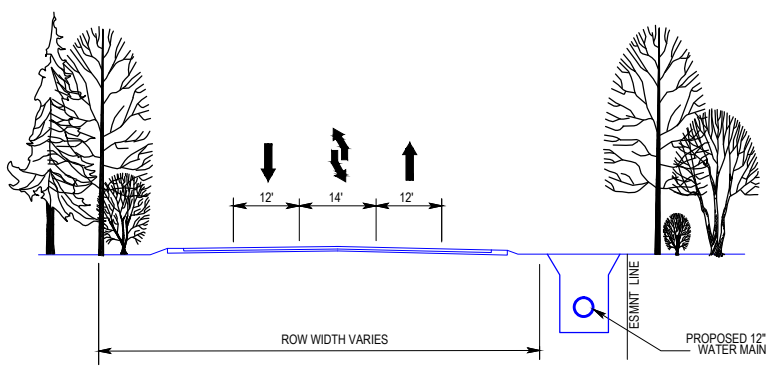

TYPICAL TRAFFIC DIVERSION PLAN
FM 336 TO SOUTH OF MAUREL DR ON LONGMIRE RD

GROUNDWATER REDUCTION PLAN PROGRAM
SURFACE WATER FACILITIES

POWERLINE CORRIDOR
CONROE WATER PLANT 6S (ON WESTVIEW BLVD)
TO FM 830
(LINE SEGMENT C2)

DATE:	DRAWN	QA/QC
AUGUST 2015	OA	DB

PROJECT COMPLETE