PIPE INSTALLED
ALTERNATE ROUTES
PIPE INSTALLATION COMPLETE

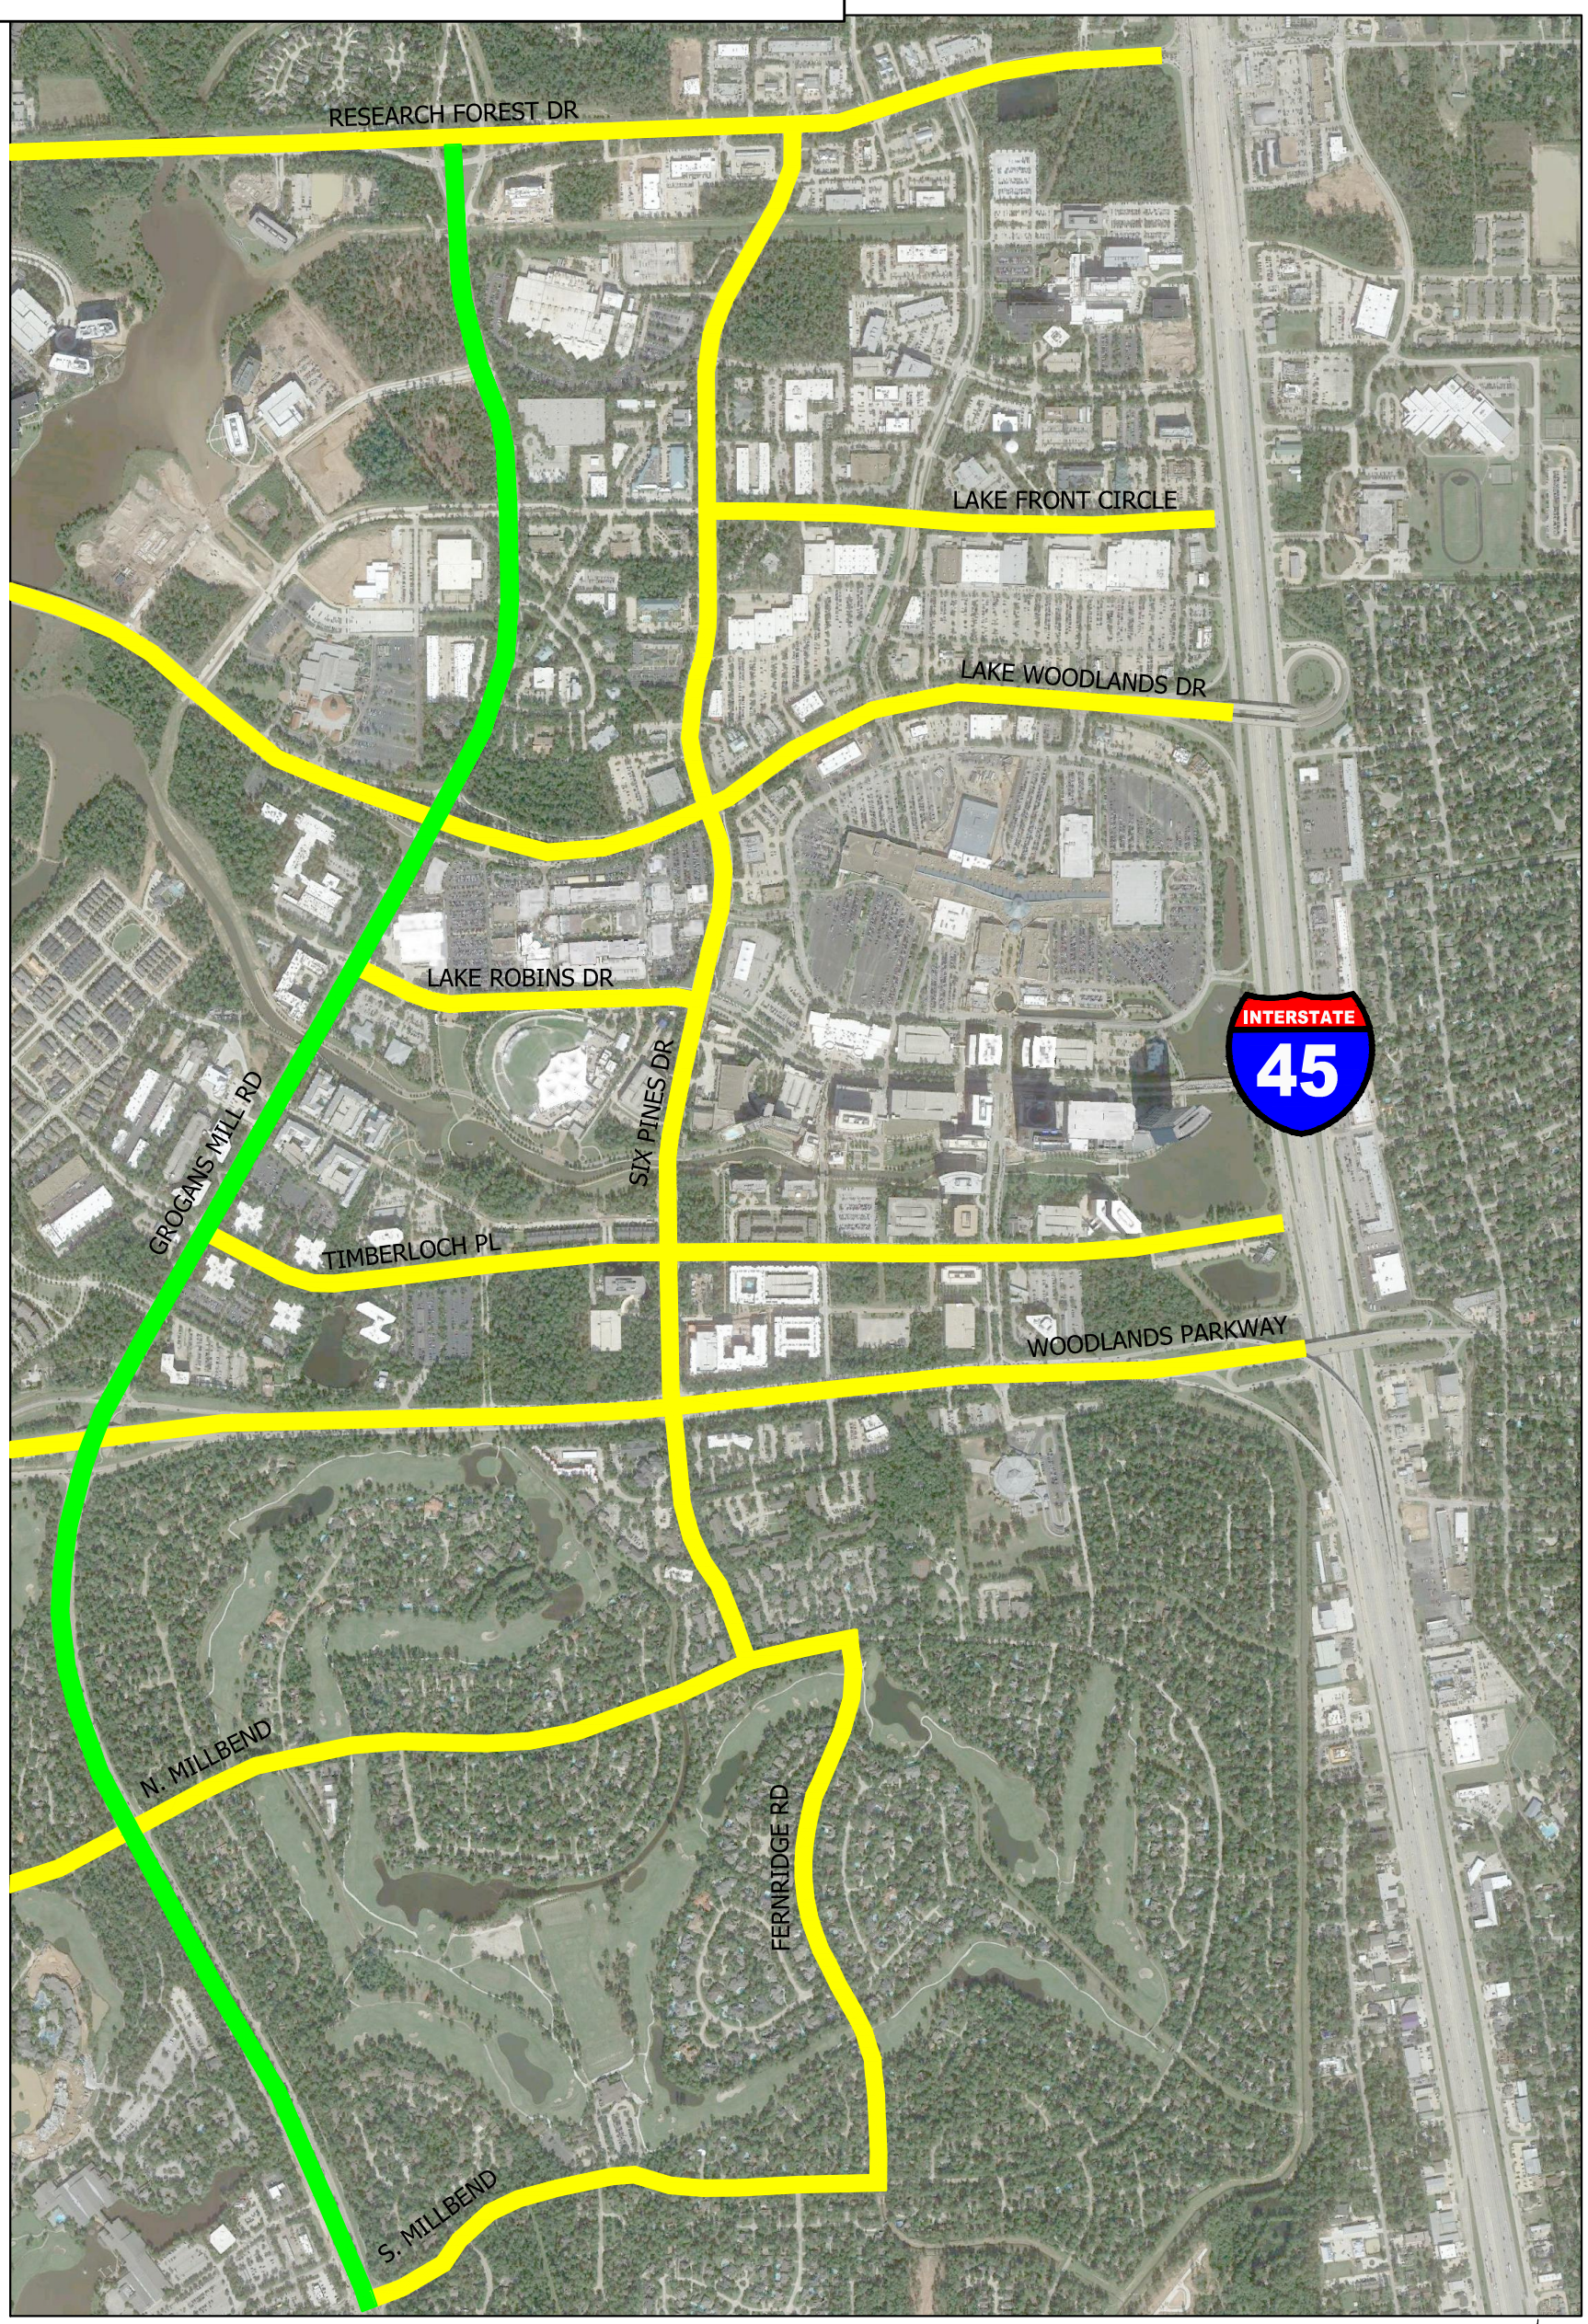

PROJECT COMPLETE

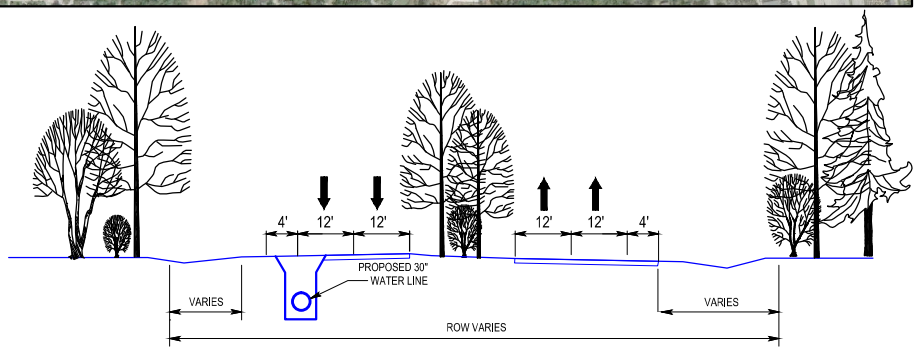

GROGANS MILL RD
S. MILLBEND TO RESEARCH FOREST

GROUNDWATER REDUCTION PLAN PROGRAM
SURFACE WATER FACILITIES

GROGANS MILL RD
RESEARCH FOREST TO S. MILLBEND
(LINE SEGMENT W2B)

DATE	DRAWN	QA/QC
FEBRUARY 2015	DL	DB