PIPE INSTALLED
PIPE INSTALLATION COMPLETE

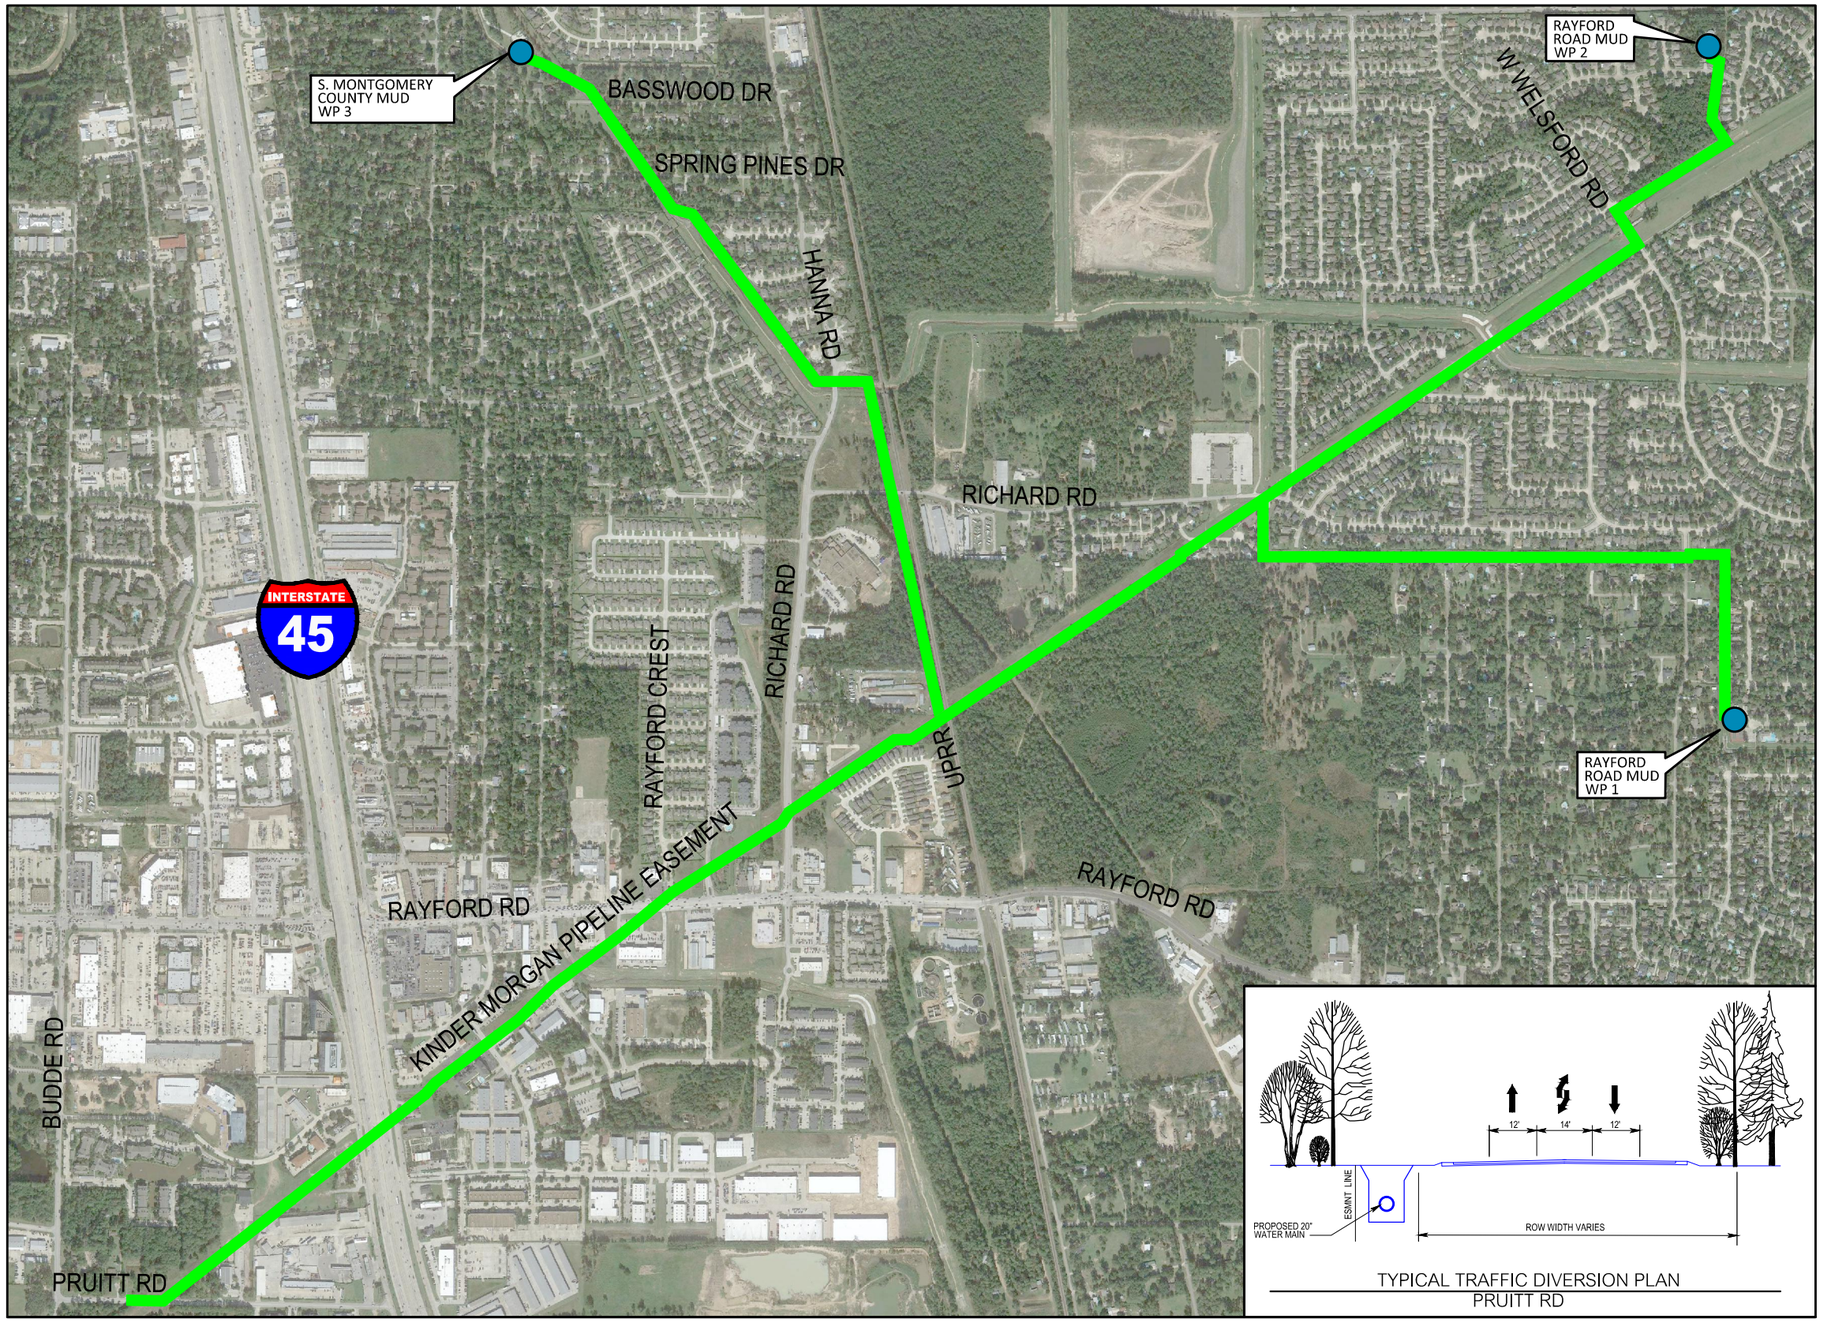

TYPICAL TRAFFIC DIVERSION PLAN
PRUITT RD

PROJECT COMPLETE

GROUNDWATER REDUCTION PLAN PROGRAM
SURFACE WATER FACILITIES

PRUITT RD TO RAYFORD ROAD MUD WP 2
UPPR TO S. MONTGOMERY COUNTY MUD WP 3
RICHARD RD TO RAYFORD ROAD MUD WP 1
(LINE SEGMENT W3B)

DATE: AUGUST 2015 | DRAWN: DL | QA/QC: DB