PIPE INSTALLED
ALTERNATE ROUTES
PIPE INSTALLATION COMPLETE

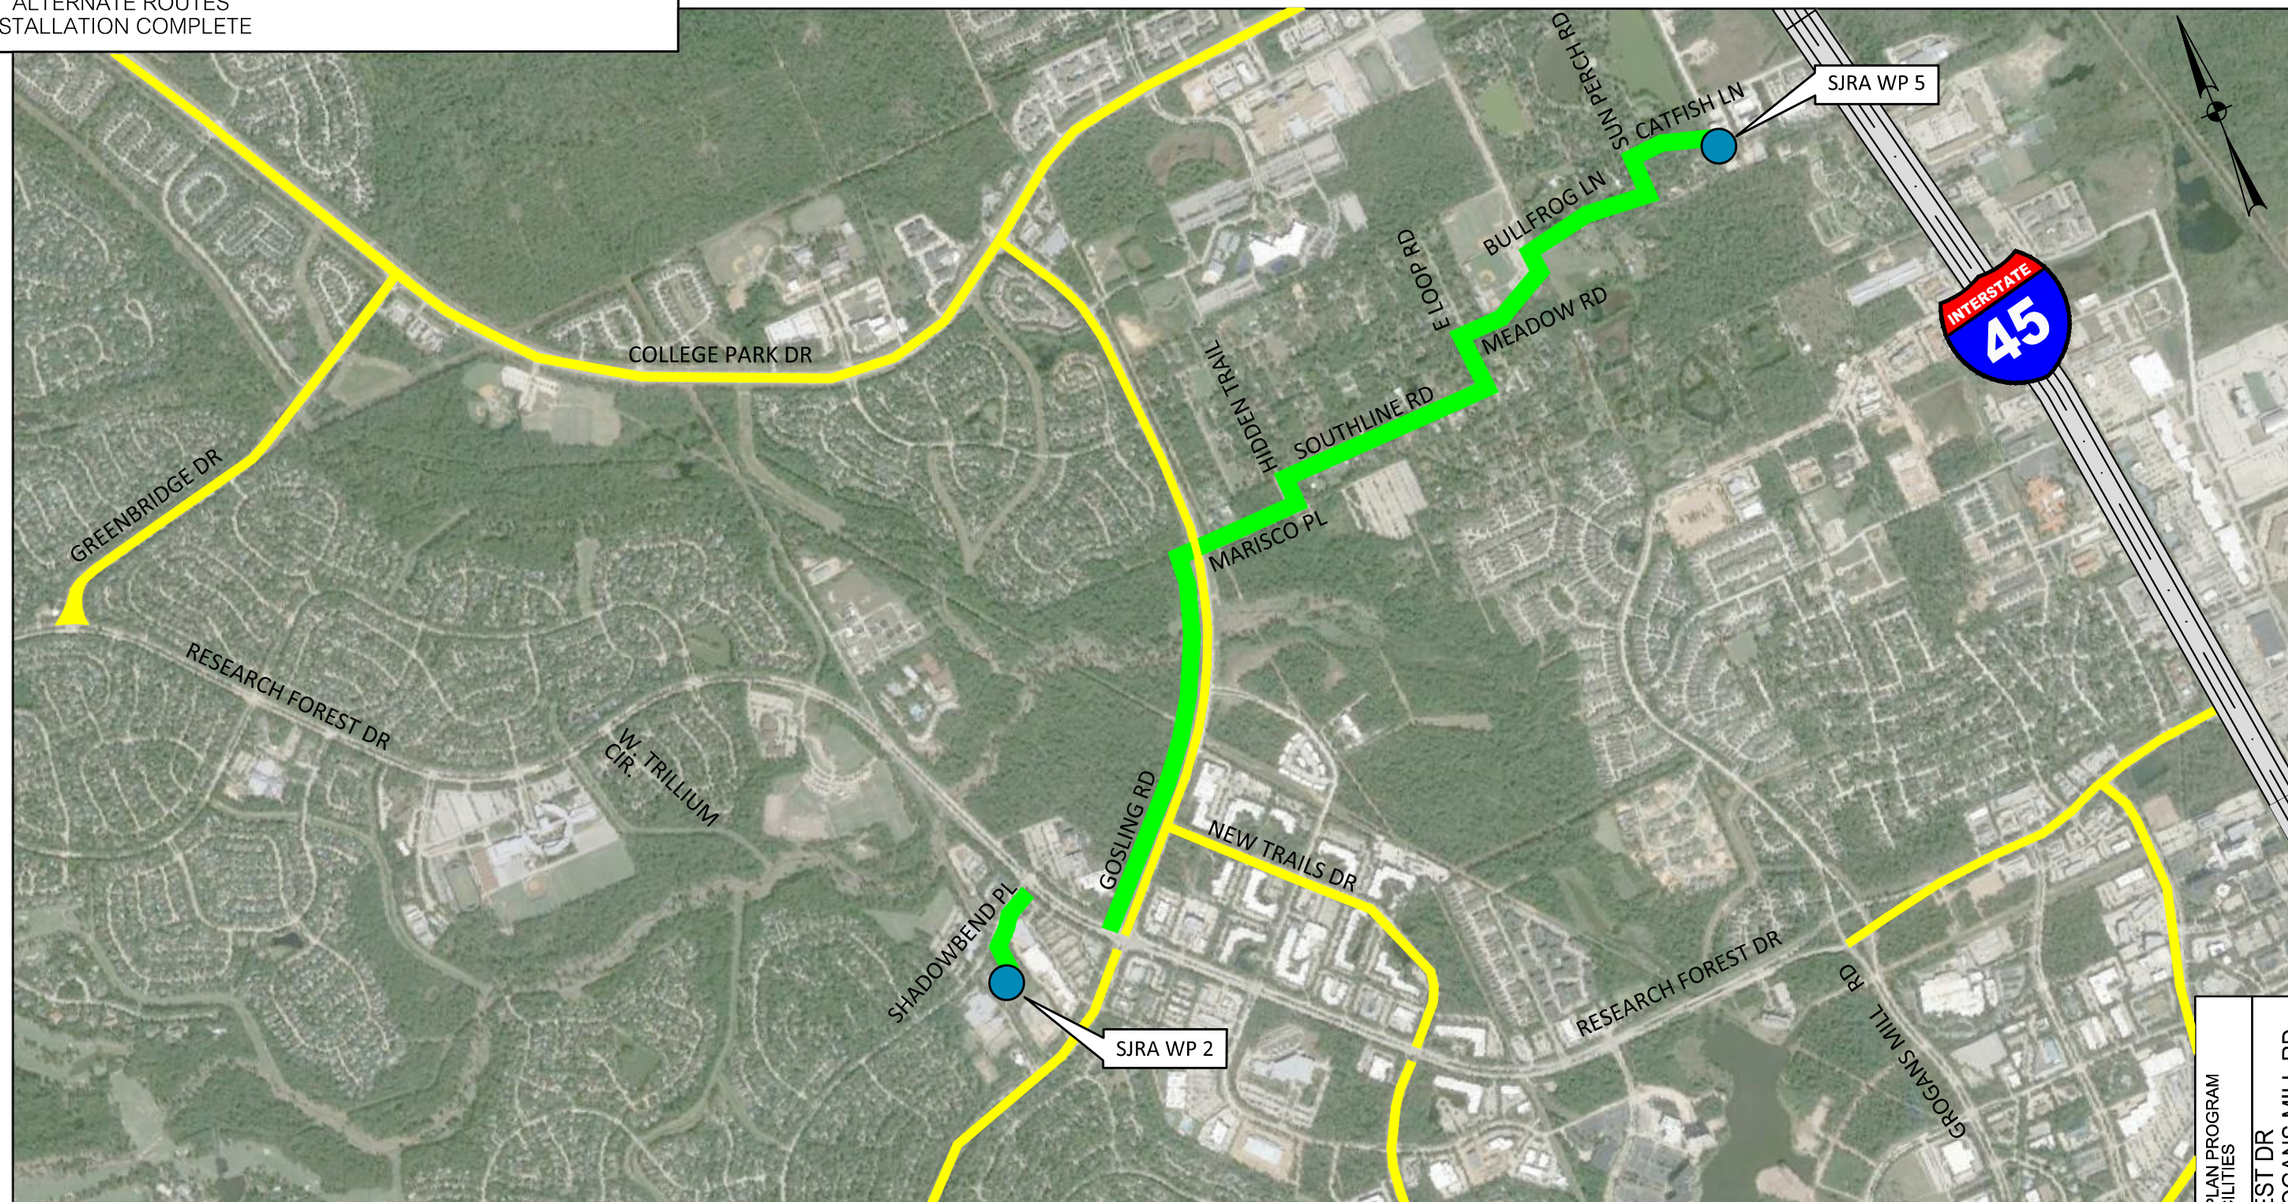

PROJECT COMPLETE

GROUNDWATER REDUCTION PLAN PROGRAM
SURFACE WATER FACILITIES

RESEARCH FOREST DR
GREENBRIDGE DR TO GROGANS MILL RD
(LINE SEGMENT W4)

DATE:	DRAWN	QA/QC
MARCH 2015	OA	DB