




Elevated Storage Tank No. 1 Rehabilitation

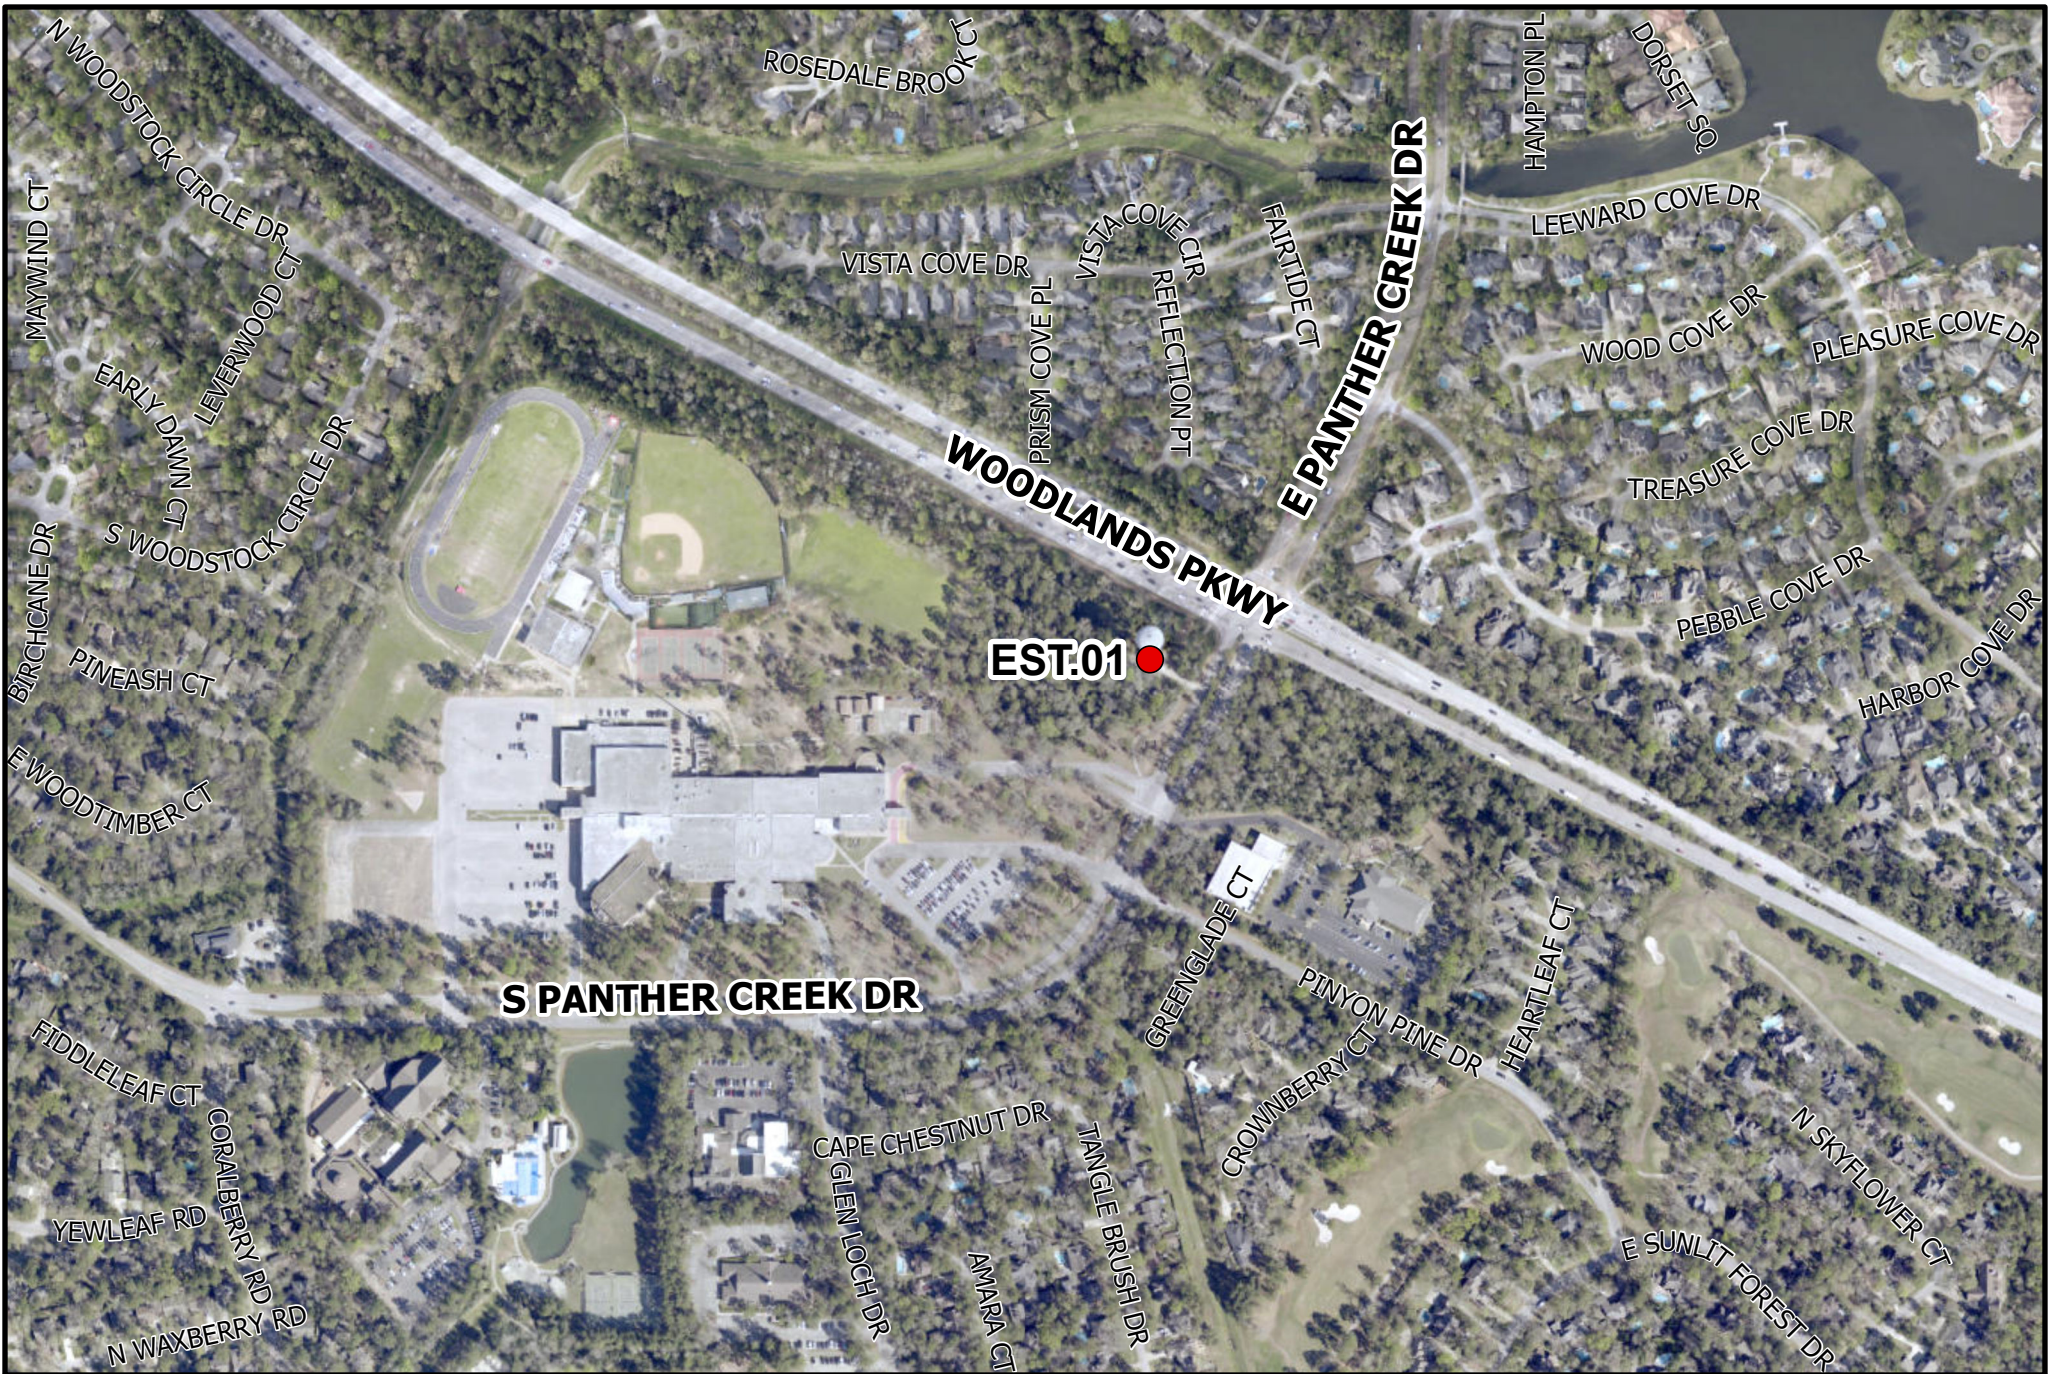